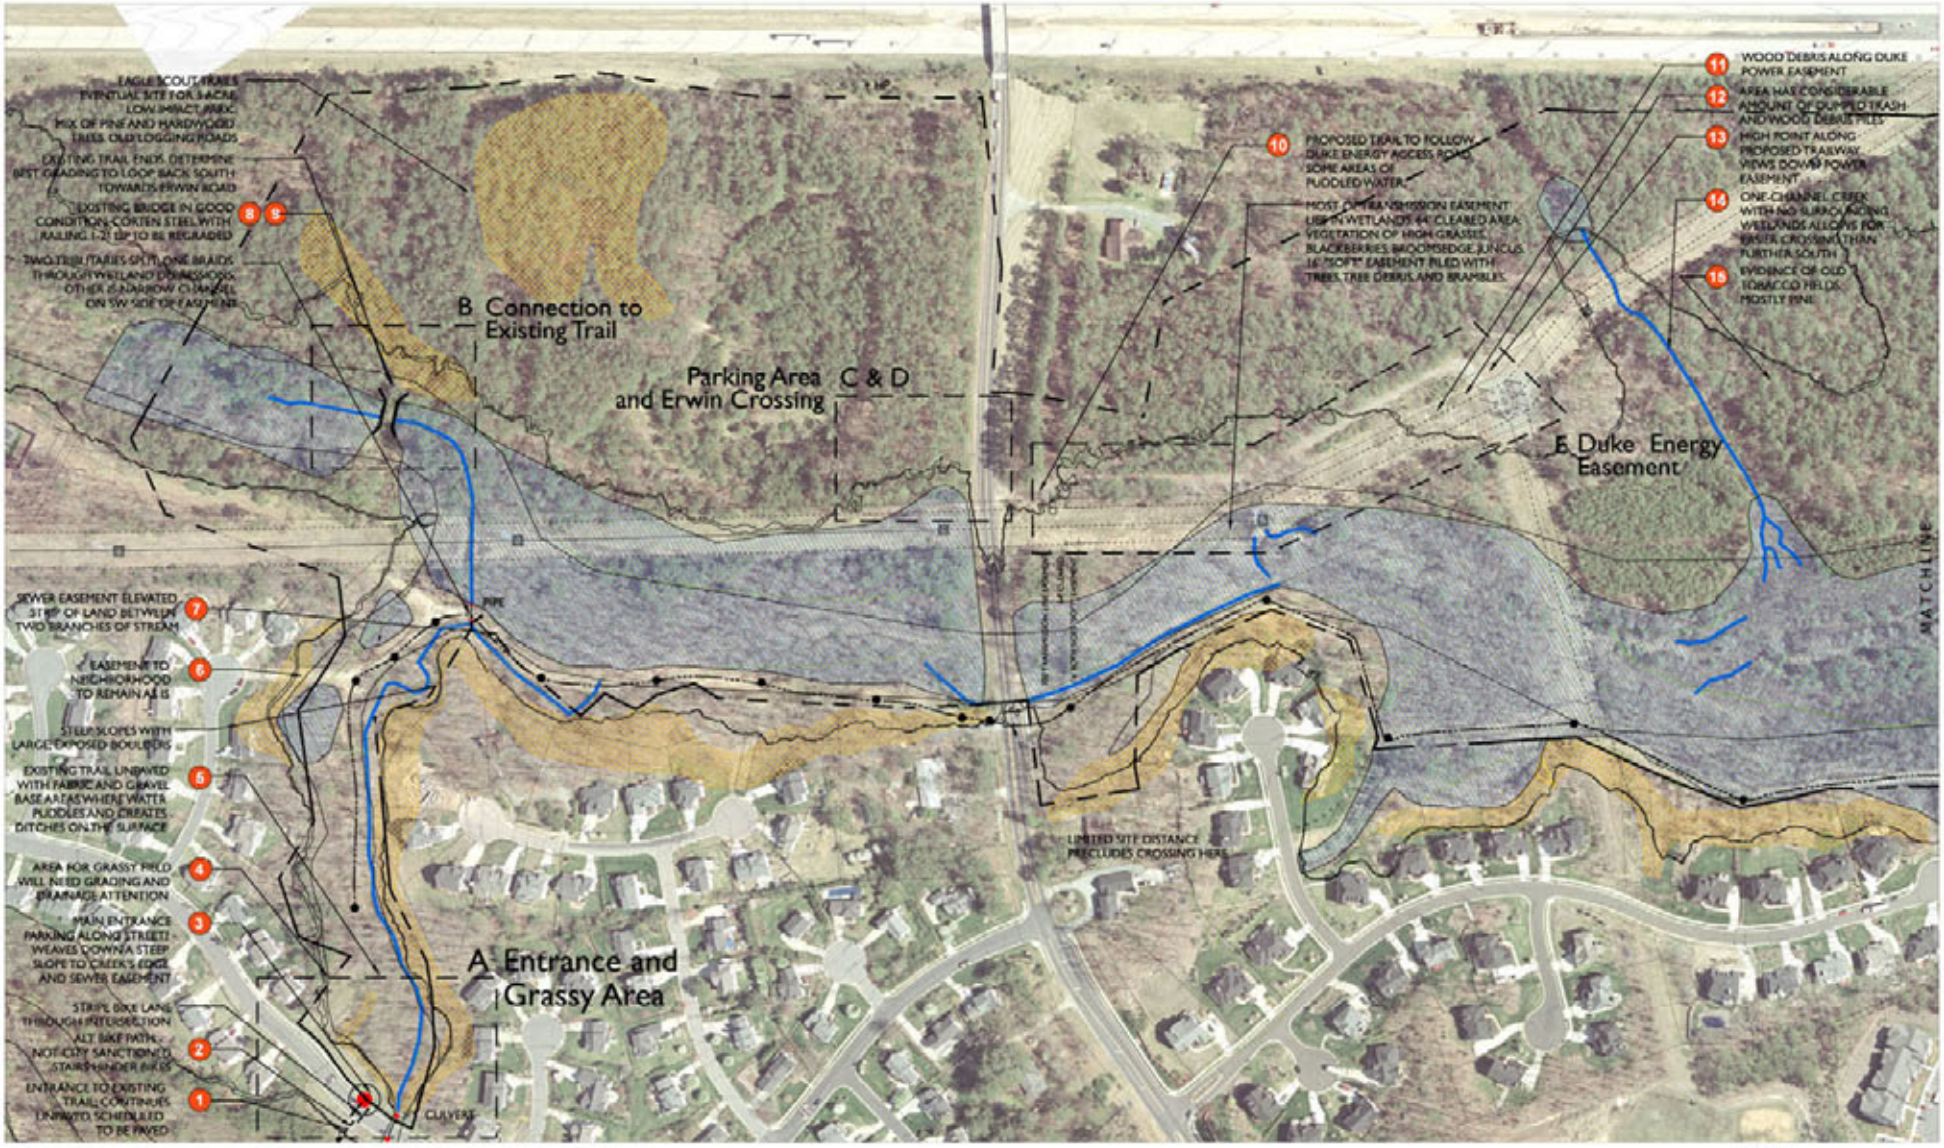

DRY CREEK GREENWAY

Existing Conditions and Analysis

Sheet 1

KEY

- Site Boundary
- USGS Stream
- Stream Channel
- Dashed Stream
- Steep Slope
- Wetland Survey
- AEFW Floodway
- AE Floodplain
- Sewer Manhole
- Underground Sewer Line
- Transmission Tower
- Power Line
- Trailhead
- Easement Connection
- Existing Bridge

LHPA