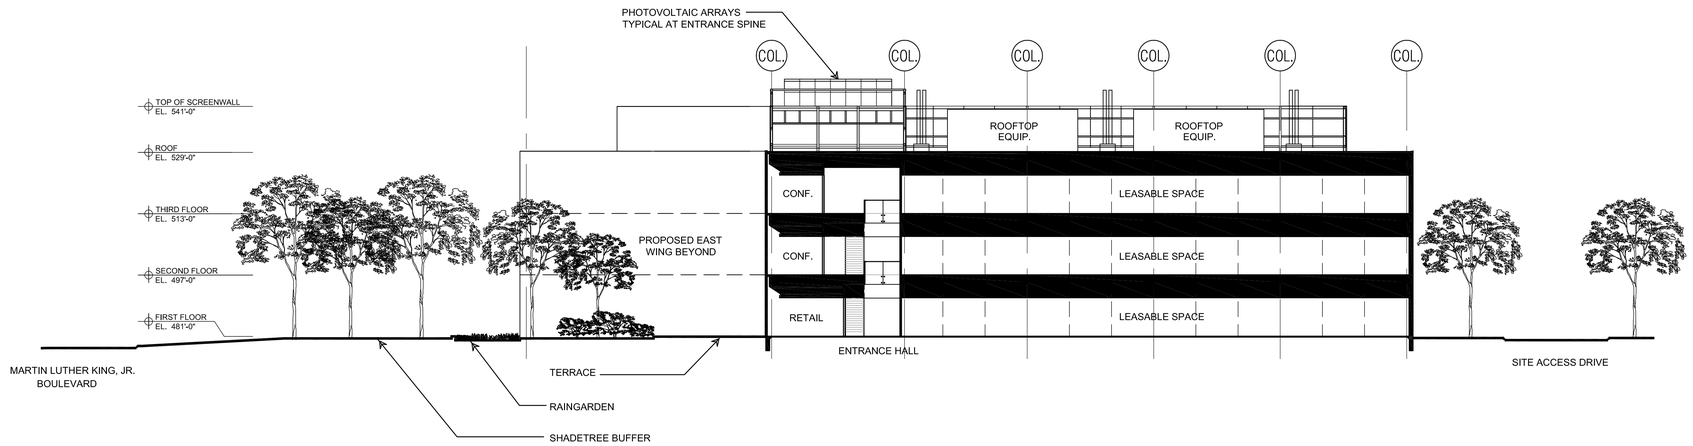

EAST-WEST SECTION LOOKING SOUTH

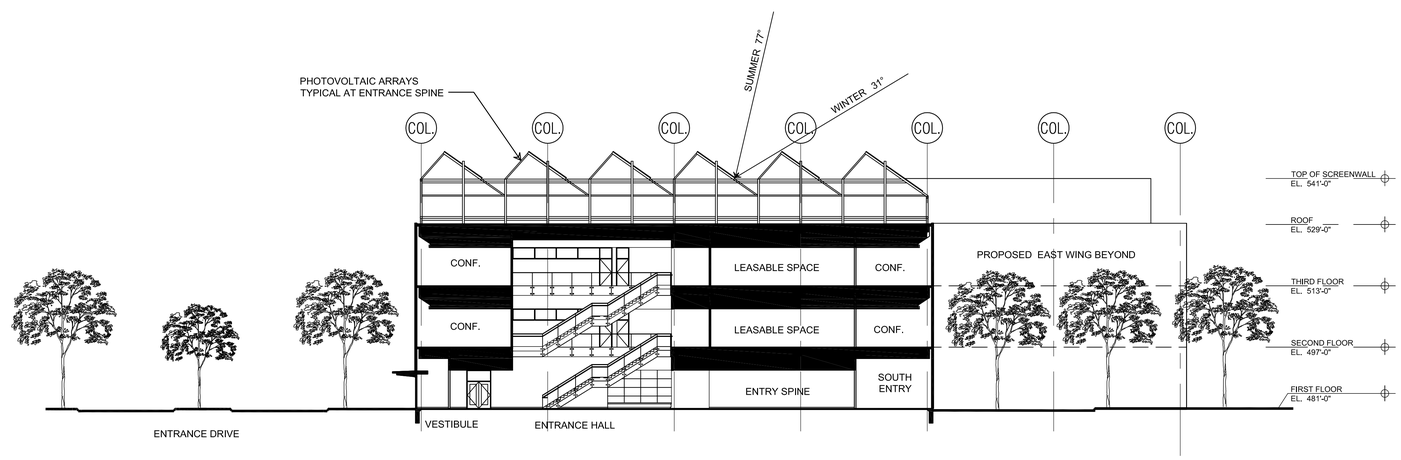

NORTH-SOUTH SECTION LOOKING EAST

0 4' 8' 16'
Scale: 1" = 16'
Bar Scale if Drawing is Reduced

N

Flad Architects	Issue Date 04/30/08	Client THE UNIVERSITY OF NORTH CAROLINA AT CHAPEL HILL	Project Title INNOVATION CENTER SUP SUBMITTAL	Sheet Title ELEVATIONS	Sheet No. SUP-7	Project No. 07311-00
	Revision Date					Rev. No.