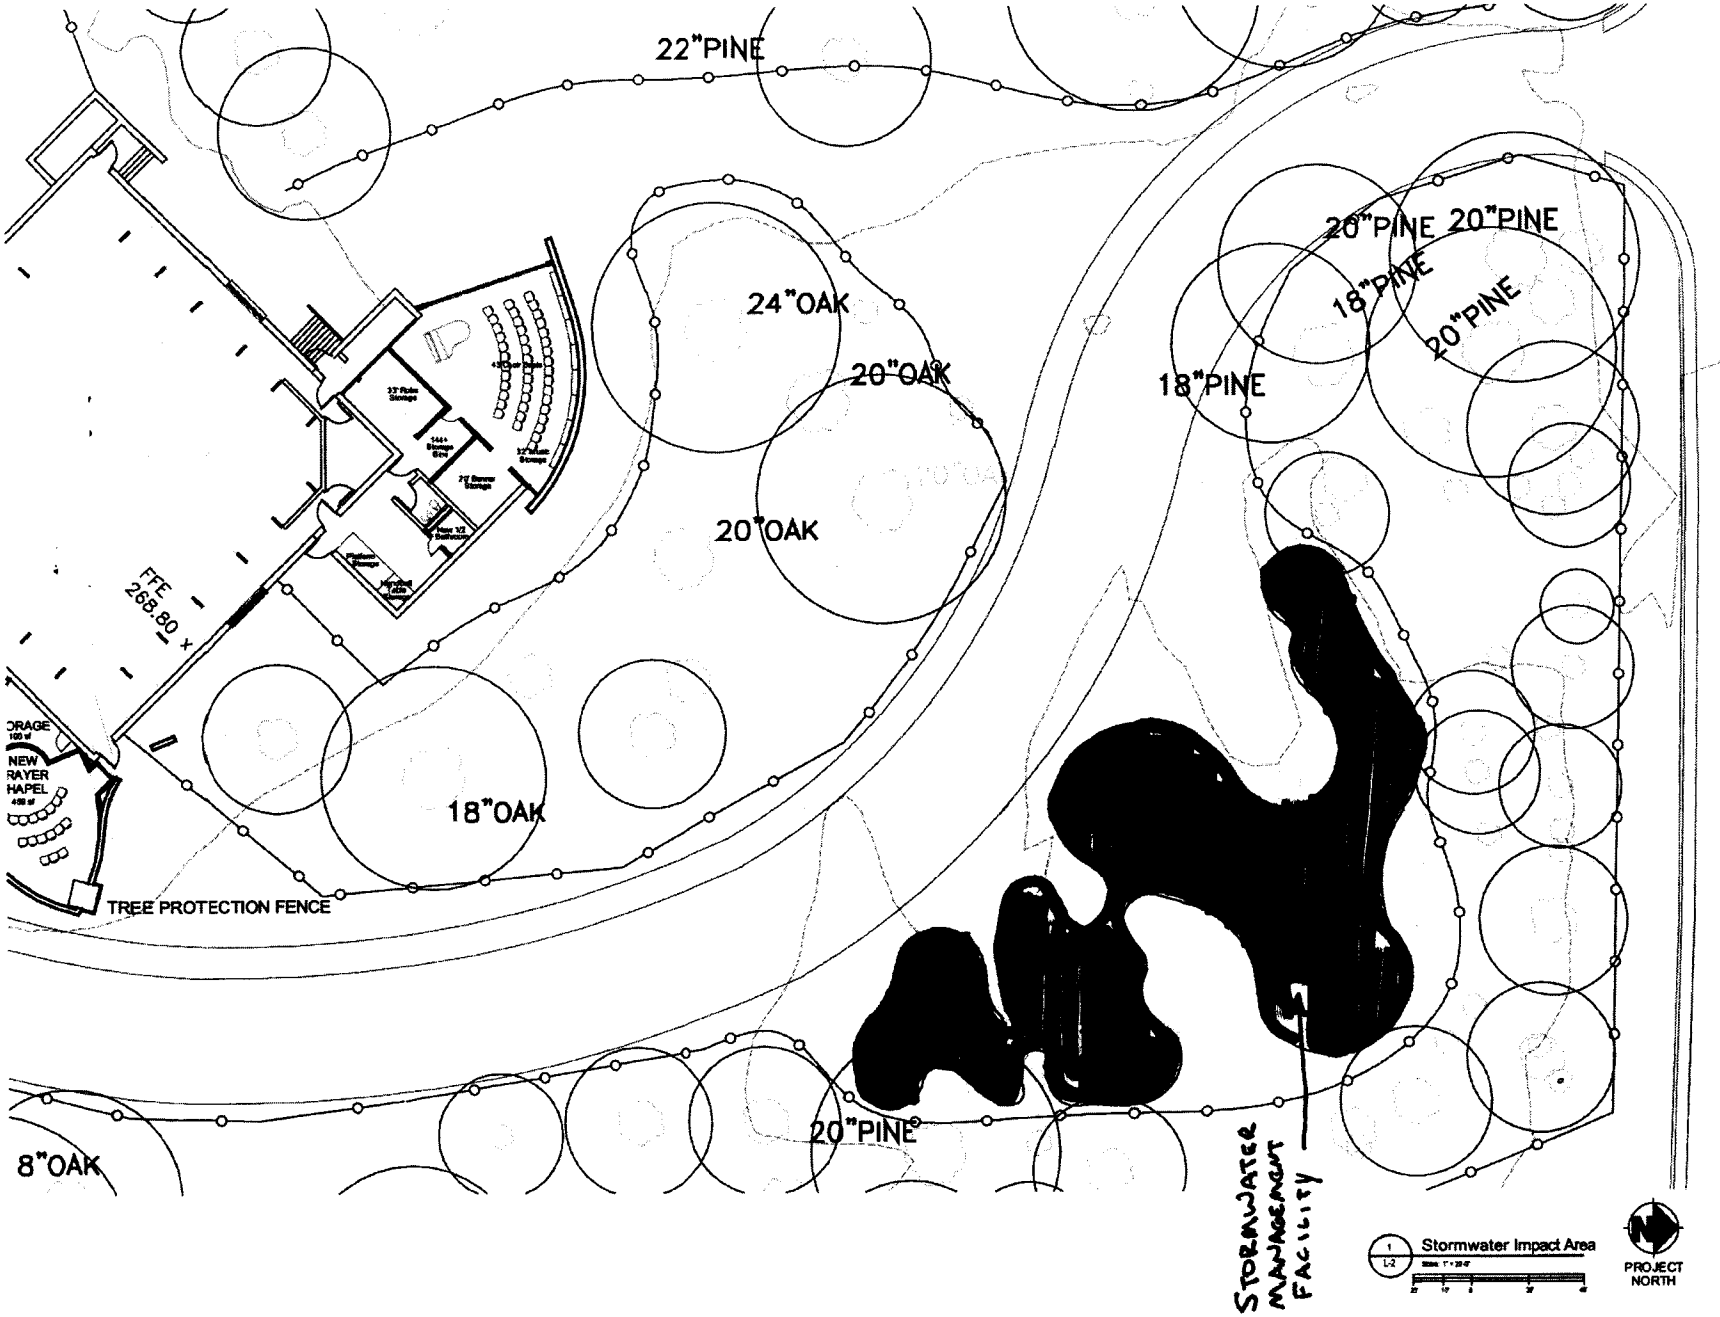

ATTACHMENT 16

PSA

Olin T. Binkley Memorial Baptist Church

Chapel Hill, NC

EXHIBIT C

Date: 03/16/2004

Proj. Manager: PLS Proj. Architect: PLS

Drawn By: RW Checked By: PLS

Stormwater Impact Area

L-3