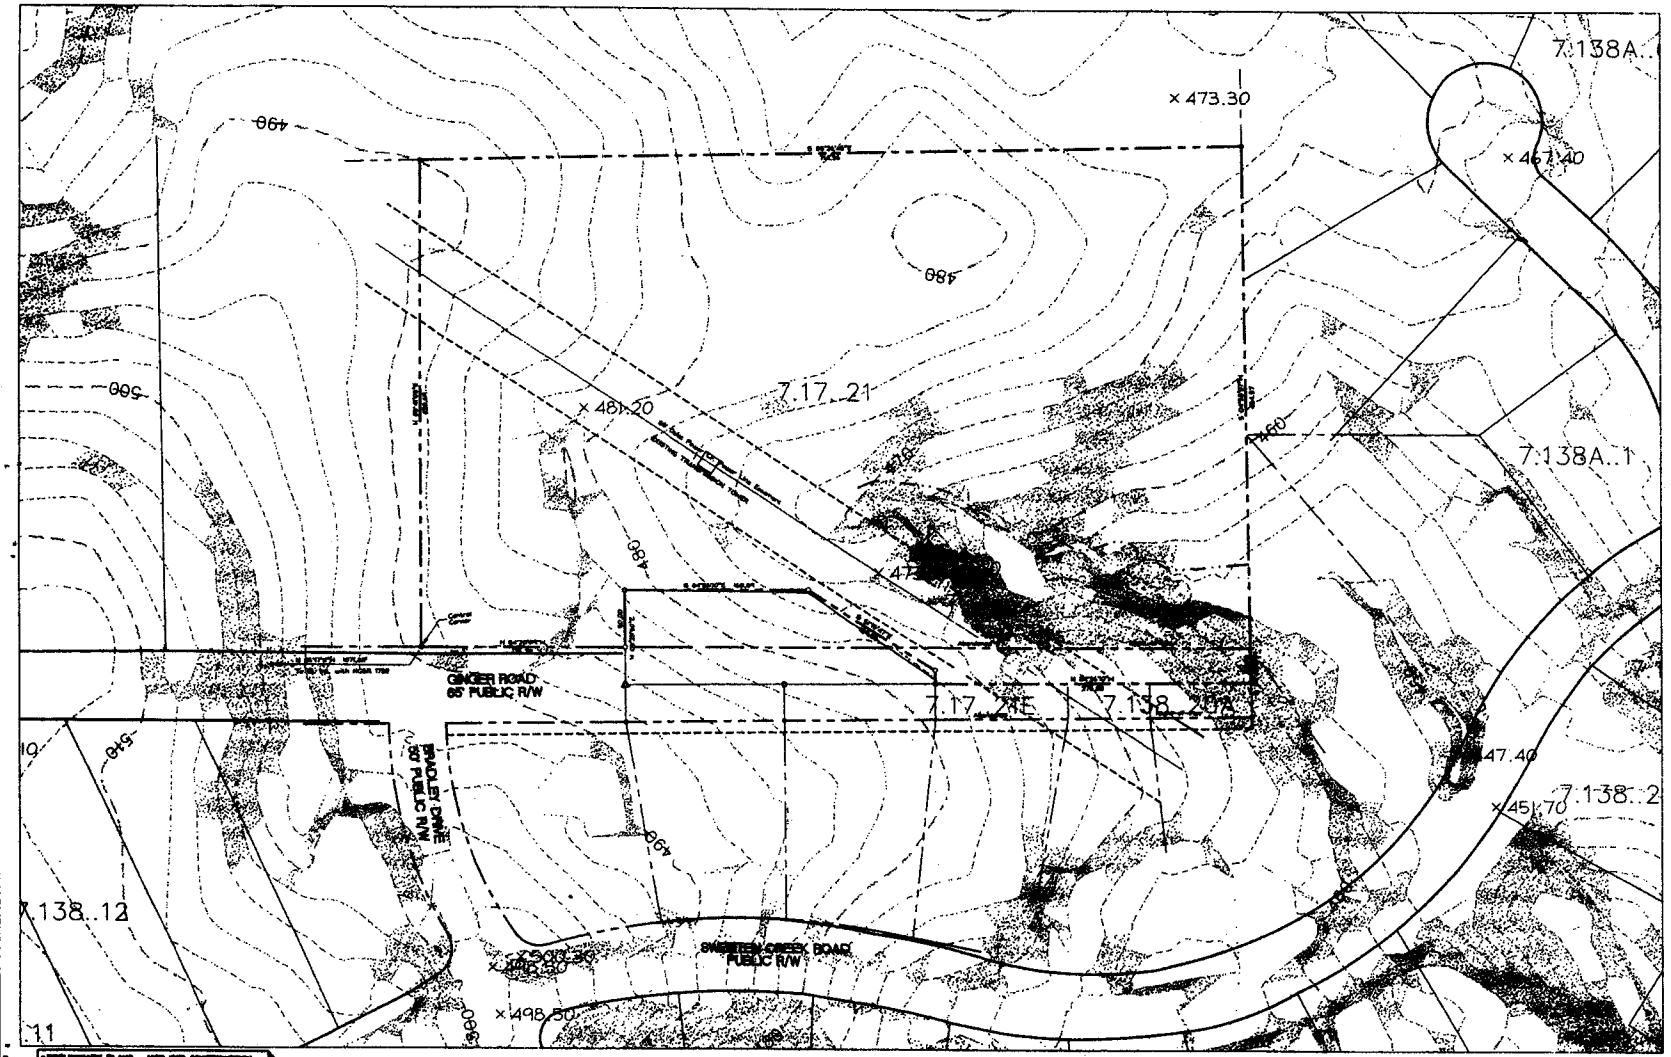


ALL CONSTRUCTION MUST CONFORM TO THE UNDERGROUND UTILITY PROTECTION ACT

N
W E
S

## SLOPE LEGEND

- 0-10% SLOPE
- 10-15% SLOPE
- 15-20% SLOPE
- 20% & GREATER SLOPE

GRAPHIC SCALE

Tony M. Tate
Landscape Architecture, PA

REVISIONS:

SLOPE ANALYSIS
BRADLEY GREEN
REGIONS DEVELOPMENT, LLC
5811 SOUTHPARK DRIVE, SUITE 200 DURHAM, NC 27713

SCALE: 1"=50'
DRAWN BY: BHB
DATE: 03/04/04
SHEET
Z-3
OF 3