N:\0206\CIVIL FOR 0206\0206-SITE.dwg 08/03/2006 02:03:11 PM EDT

59

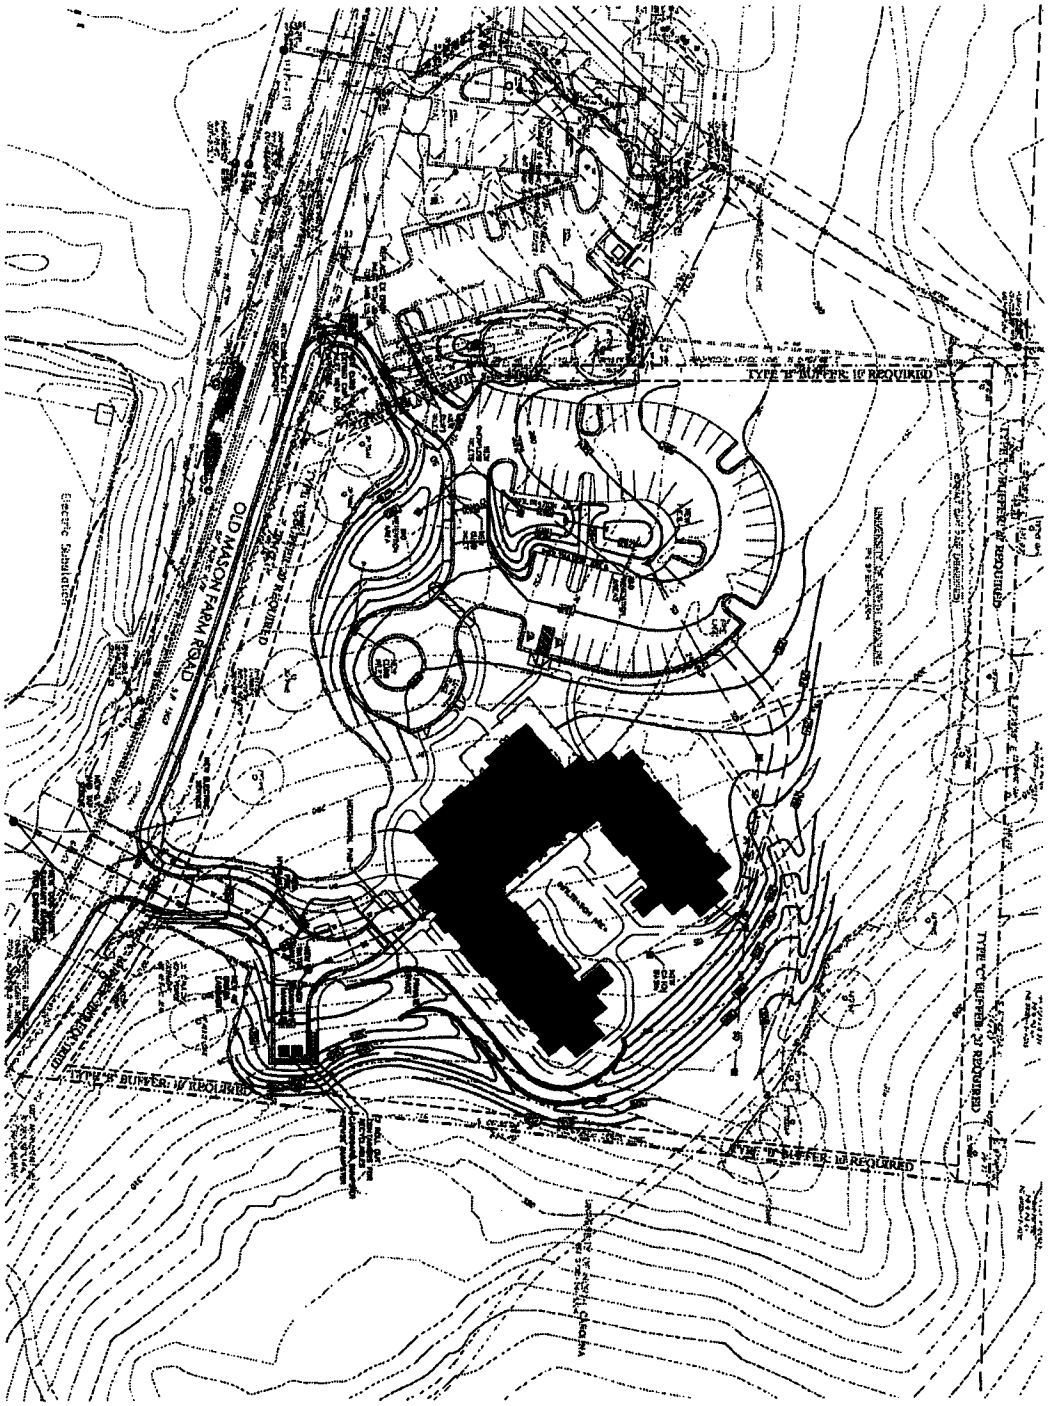

LEGEND

DESIGN DEVELOPMENT - NOT FOR CONSTRUCTION

MICHAEL HINING ARCHITECTS
Members of The American Institute of Architects
CHAPEL HILL OFFICE: 55 VILCOM CIRCLE, SUITE 201 - CHAPEL HILL, NORTH CAROLINA - 27514-1598 - POST OFFICE BOX 16963, 27516-6963 - T(919) 967-6631 - F(919) 933-9300
Michael I. Hining, President ■ Barry F. Hill, Vice President ■ Kenneth R. Trivette, Vice President ■ David H. Clinton, Vice President
William Gardner, AIA ■ T.J. Land ■ Brian A. Maxwell

SHEET NUMBER
C4.0

PROJECT NUMBER 0206 REVISIONS:
DRAWN BY: JH.
DATE: JAN 2006

FAMILY HOUSE
AT UNC HOSPITALS
CHAPEL HILL, NORTH CAROLINA

SHEET CONTENTS
UTILITY PLAN