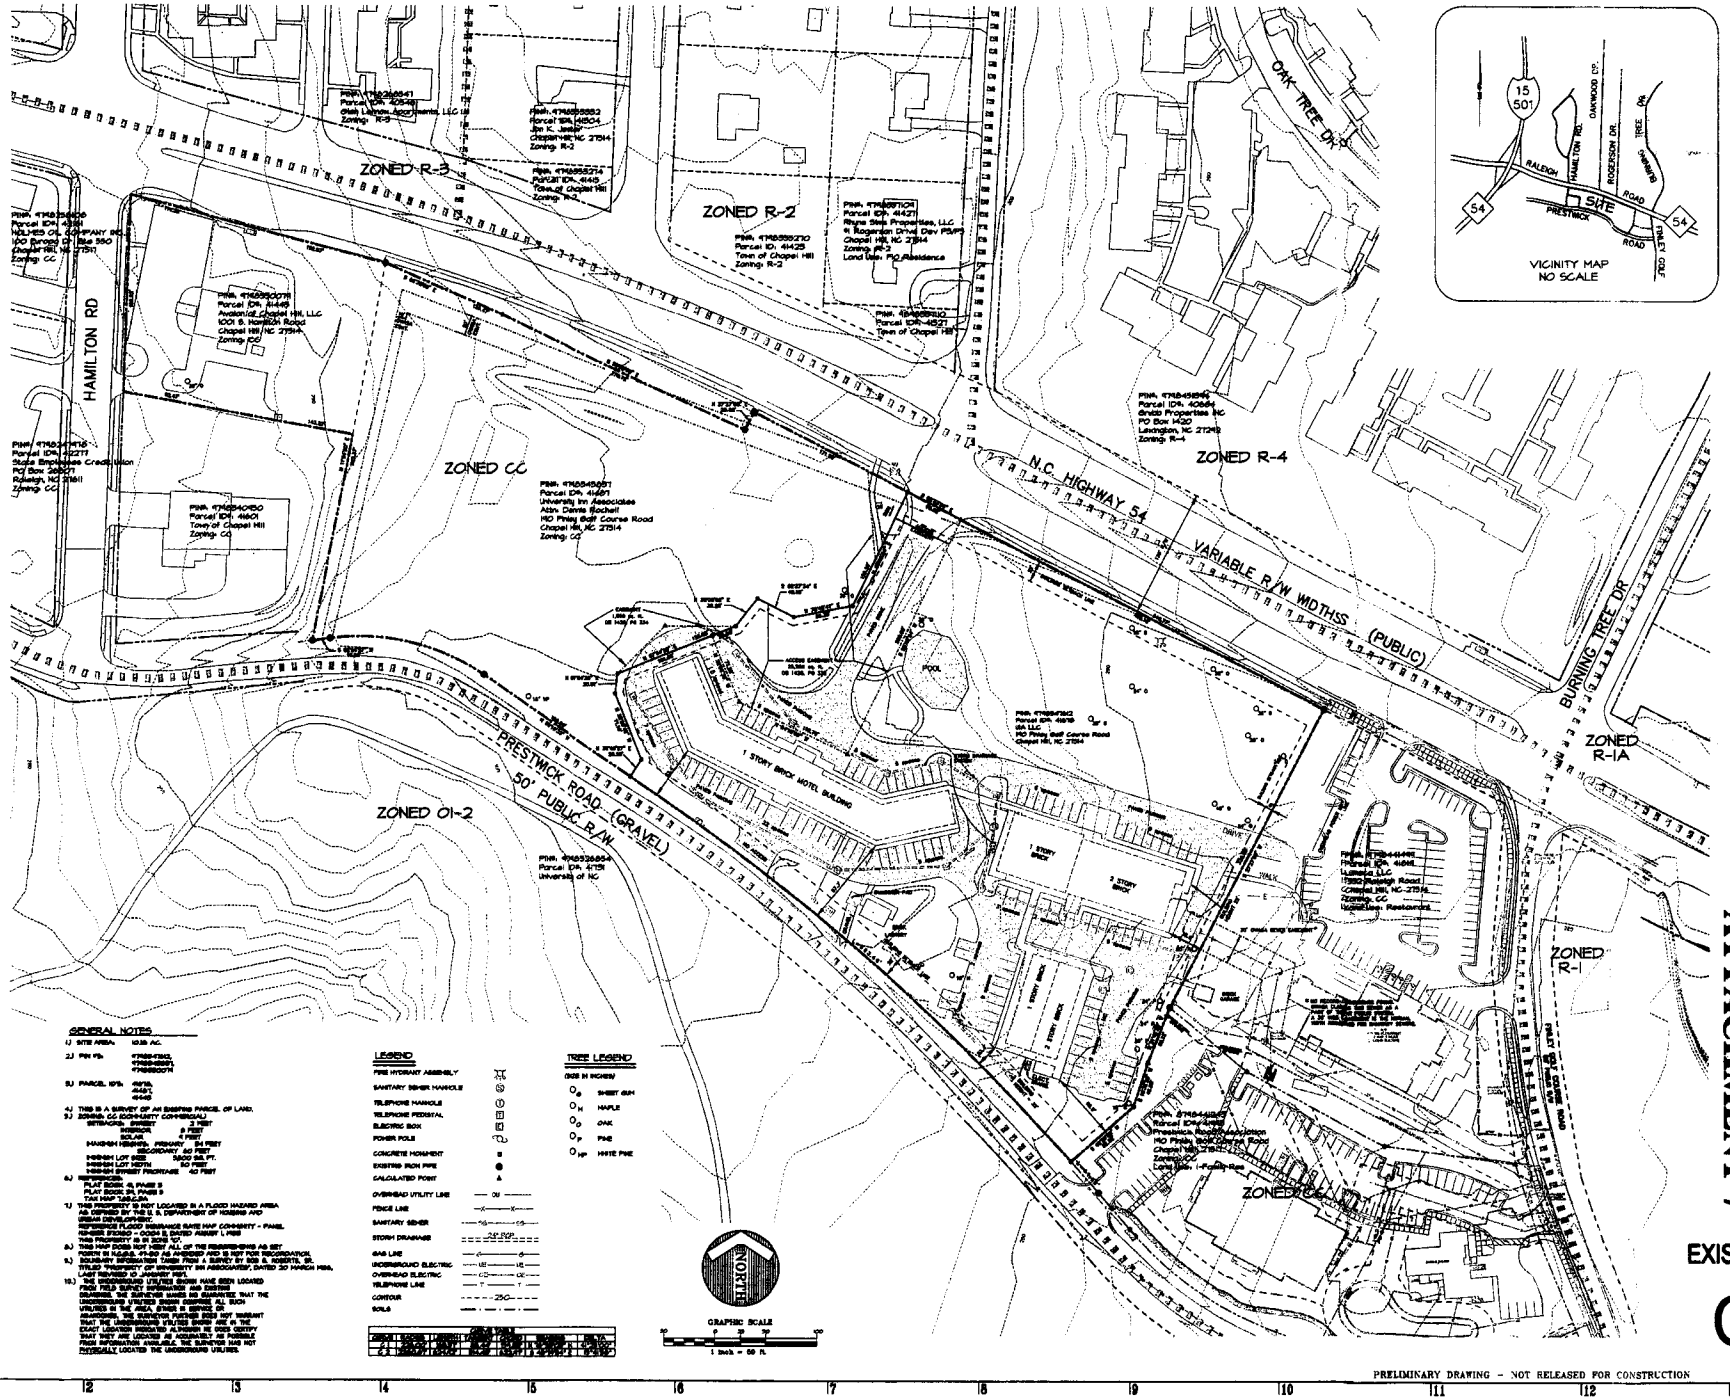

Dishner Moore Architects

Scott T. Murray, In

THE JOHN R. McADAM COMPANY, INC.

ATTACHMENT 7

University Village
Chapel Hill, NC

East West Partners Management Company, Inc.
190 Finley Golf Course Road
Chapel Hill NC 27514

date: 08-31-05
job no. 03-0260

EXISTING CONDITION

CP1.1

PRELIMINARY DRAWING - NOT RELEASED FOR CONSTRUCTION