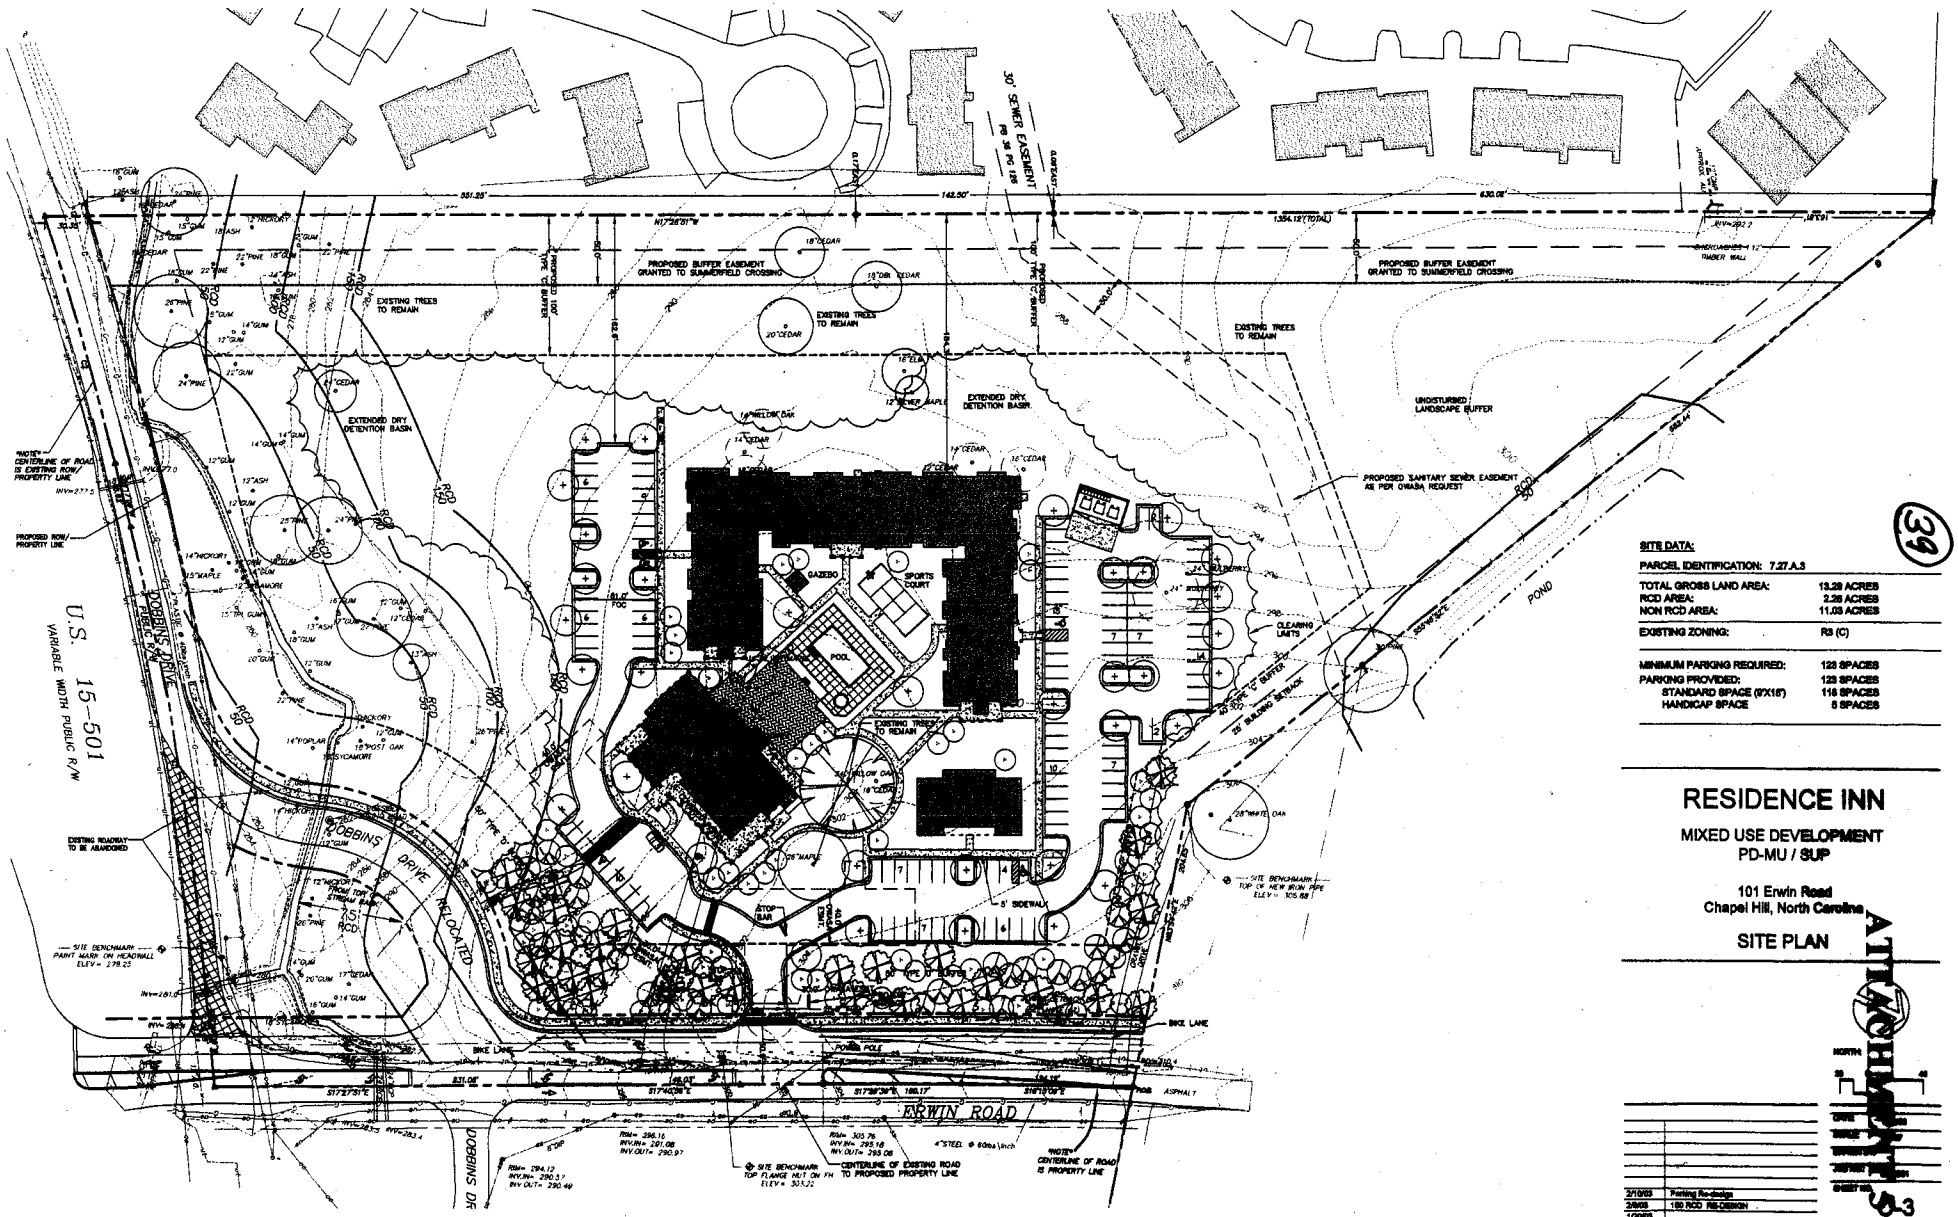

(39)

SITE DATA:

PARCEL IDENTIFICATION: 7.27.A.5

TOTAL GROSS LAND AREA:	13.29 ACRES
RCD AREA:	2.26 ACRES
NON RCD AREA:	11.03 ACRES
EXISTING ZONING:	R3 (C)
MINIMUM PARKING REQUIRED:	123 SPACES
PARKING PROVIDED:	123 SPACES
STANDARD SPACE (9'X18')	118 SPACES
HANDICAP SPACE	5 SPACES

RESIDENCE INN

MIXED USE DEVELOPMENT
PD-MU / SUP

101 Erwin Road
Chapel Hill, North Carolina

SITE PLAN

ATTACHMENT S-3

NORTH

DATE:	REVISION:
2/10/03	Parking Re-design
2/4/03	180 RCD RE-DESIGN
1/20/03	

SHEET 3 OF 5 SHEETS