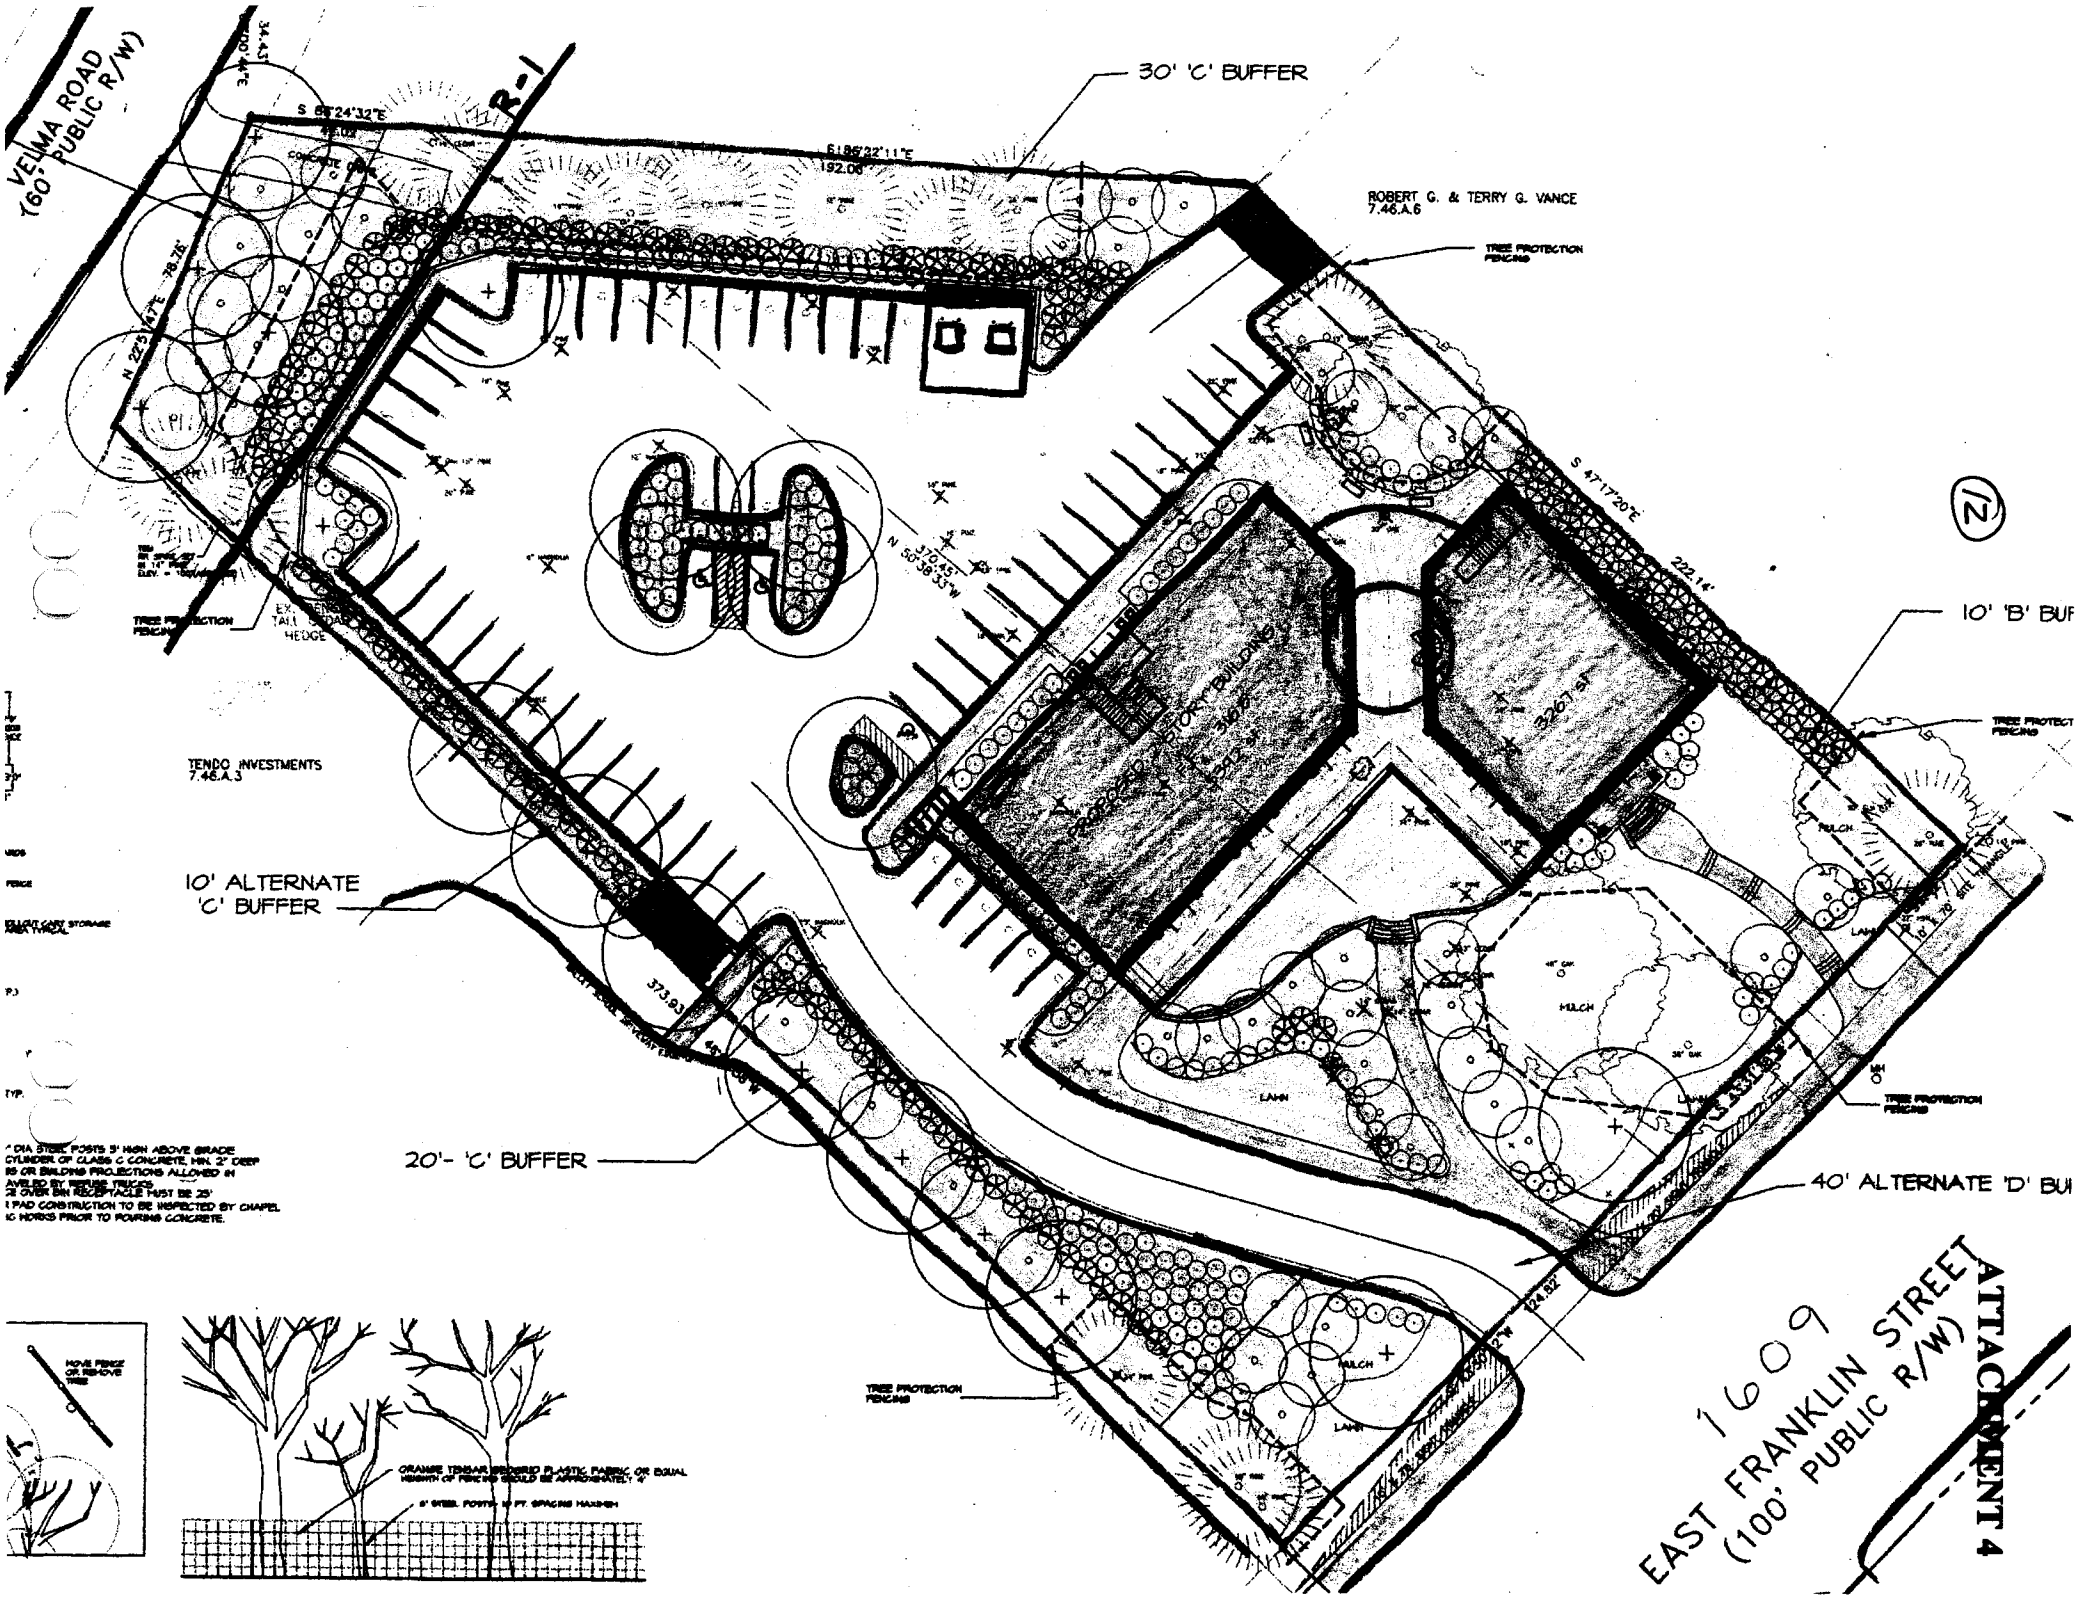
VELMA ROAD
(60' PUBLIC R/W)
R-1
30' 'C' BUFFER
ROBERT G. & TERRY G. VANCE
7.46.A.6
TREE PROTECTION FENCING
S 47°17'20"E
222.14'
10' 'B' BUF
TENDO INVESTMENTS
7.46.A.3
10' ALTERNATE
'C' BUFFER
20'- 'C' BUFFER
40' ALTERNATE 'D' BU
MULCH
LAWN
1609
EAST FRANKLIN STREET
(100' PUBLIC R/W)
ATTACHMENT 4