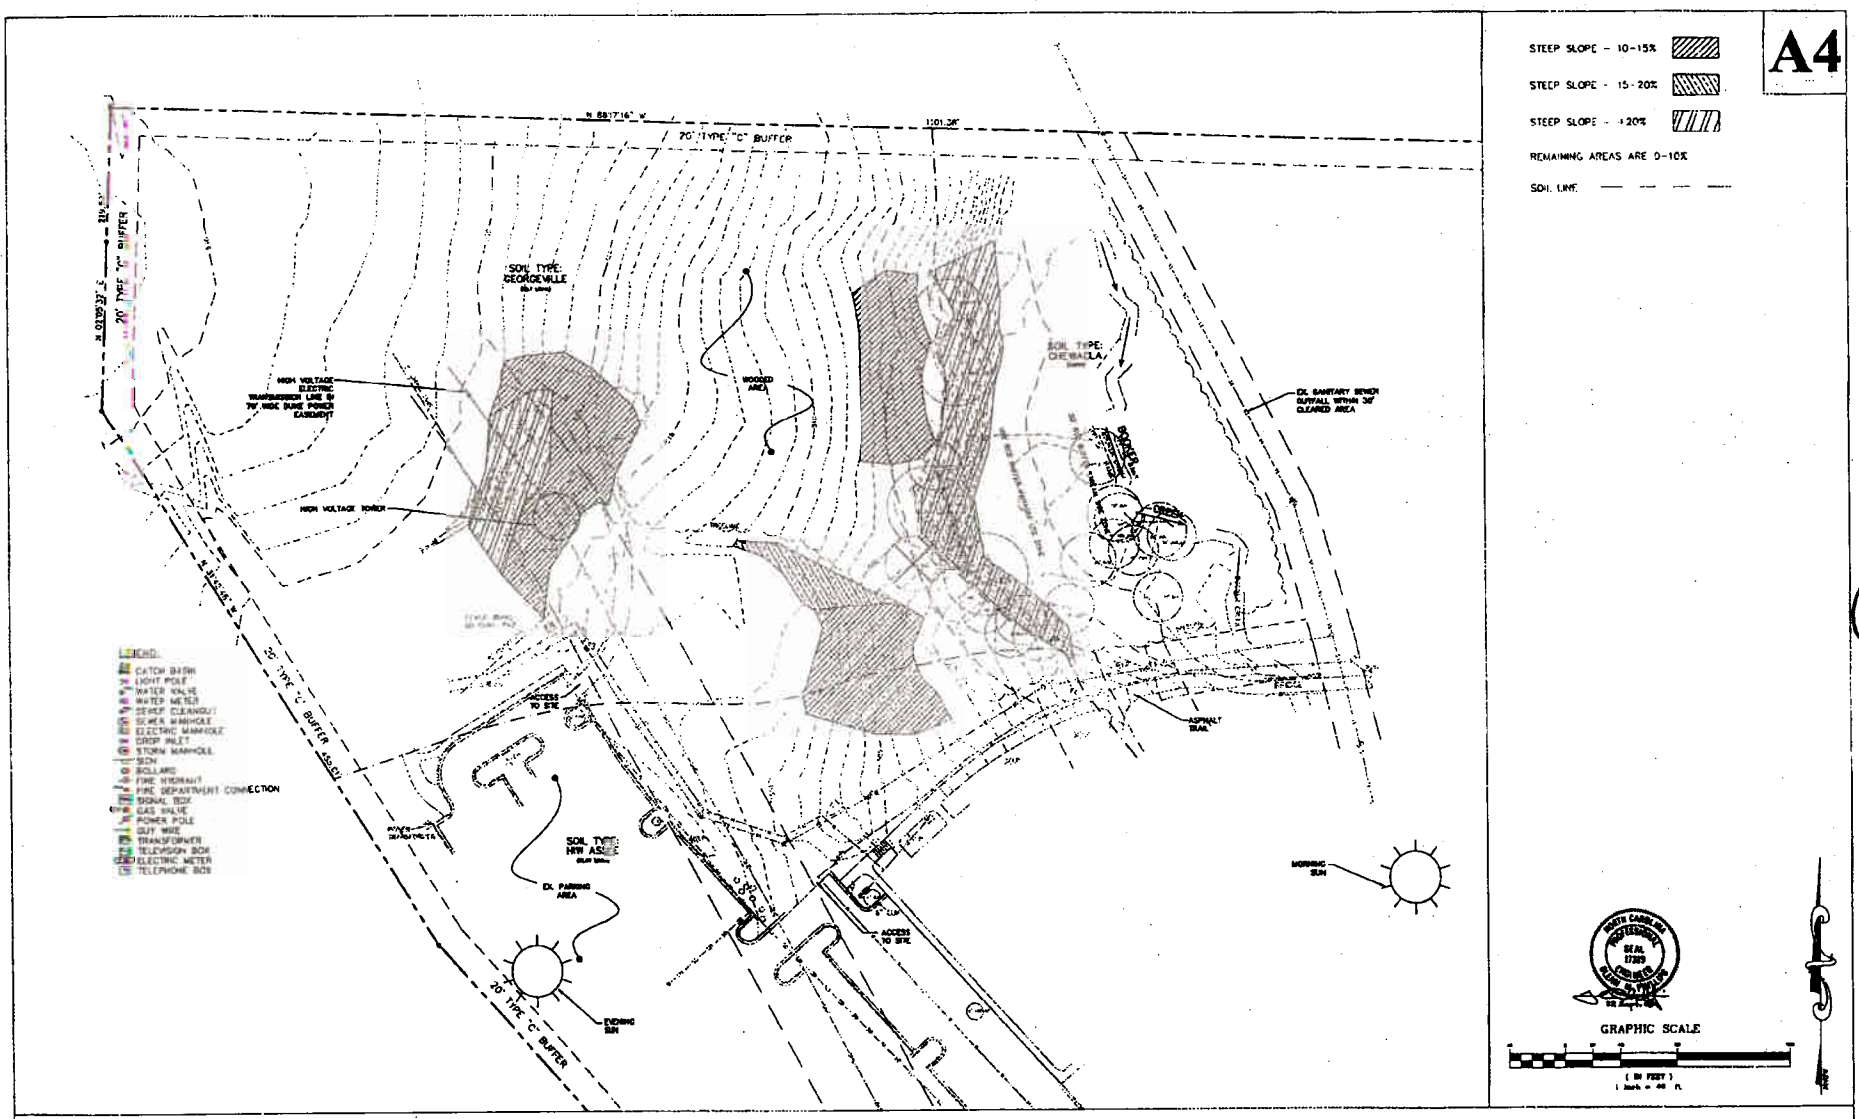

DATE:	**SUP MODIFICATION - SITE ANALYSIS MAP**	**CHAPEL HILL AQUATIC CENTER** at HOMESTEAD PARK
SCALE:	**GGA ARCHITECTS - BALLENTINE ASSOCIATES, PA**	