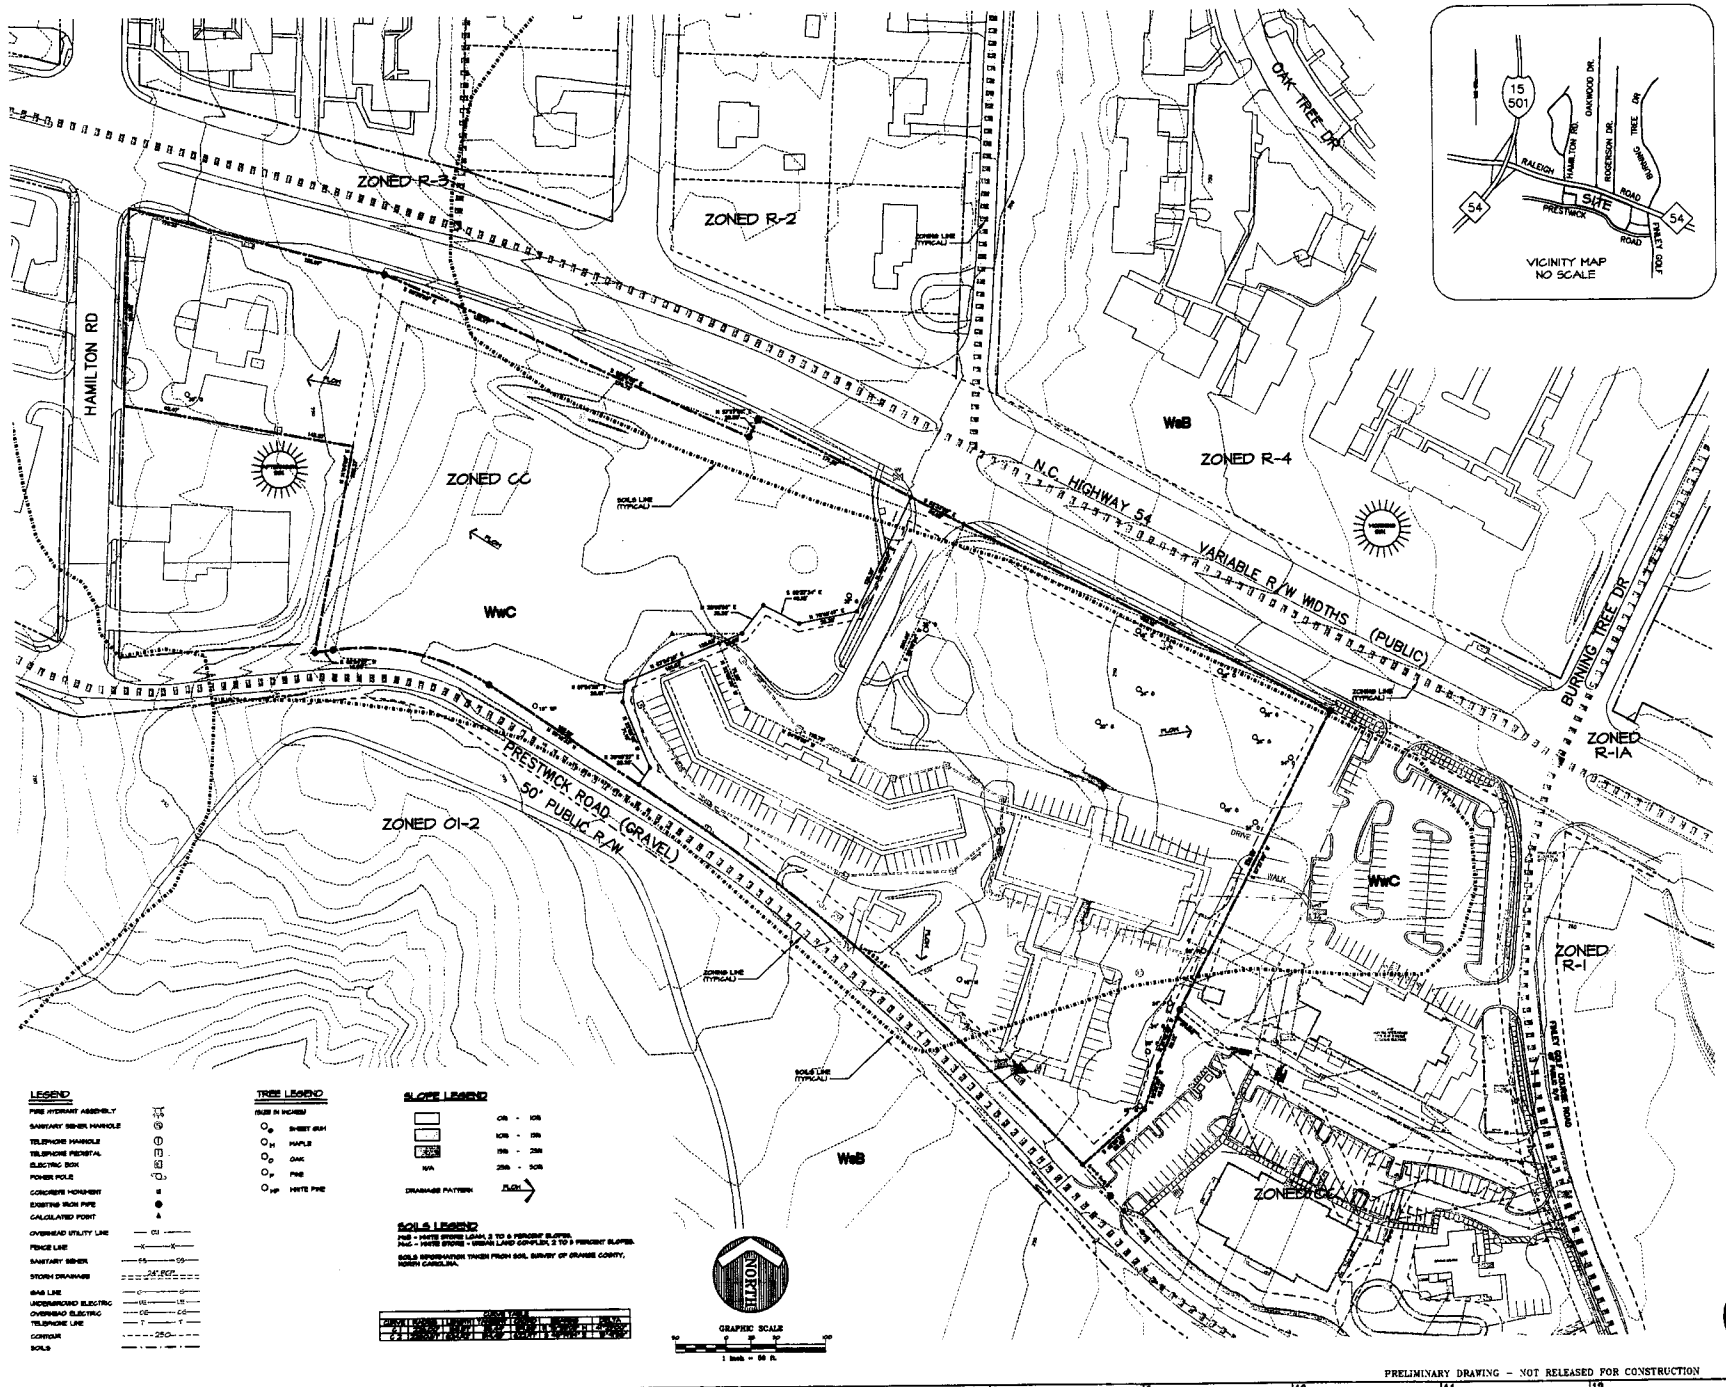

Dishner Moore Architects LL
PO Box 8891, Winston-Salem, NC 27113-56
phone: 336-723-4360 fax: 336-723-43

Scott T. Murray, In
Landscape Architecture Land Plann
274 Bolsford Court Boydton, Virginia 23

THE JOHN R. McADAM COMPANY, INC.

34

University Village
Chapel Hill, NC

East West Partners Management Company, Inc.
190 Finley Golf Course Road
Chapel Hill NC 27514

date: 08-31-05
job no. 03-0260

© 2005 Dishner Moore Architects LL

SITE ANALYSIS

CP2.1

PRELIMINARY DRAWING - NOT RELEASED FOR CONSTRUCTION