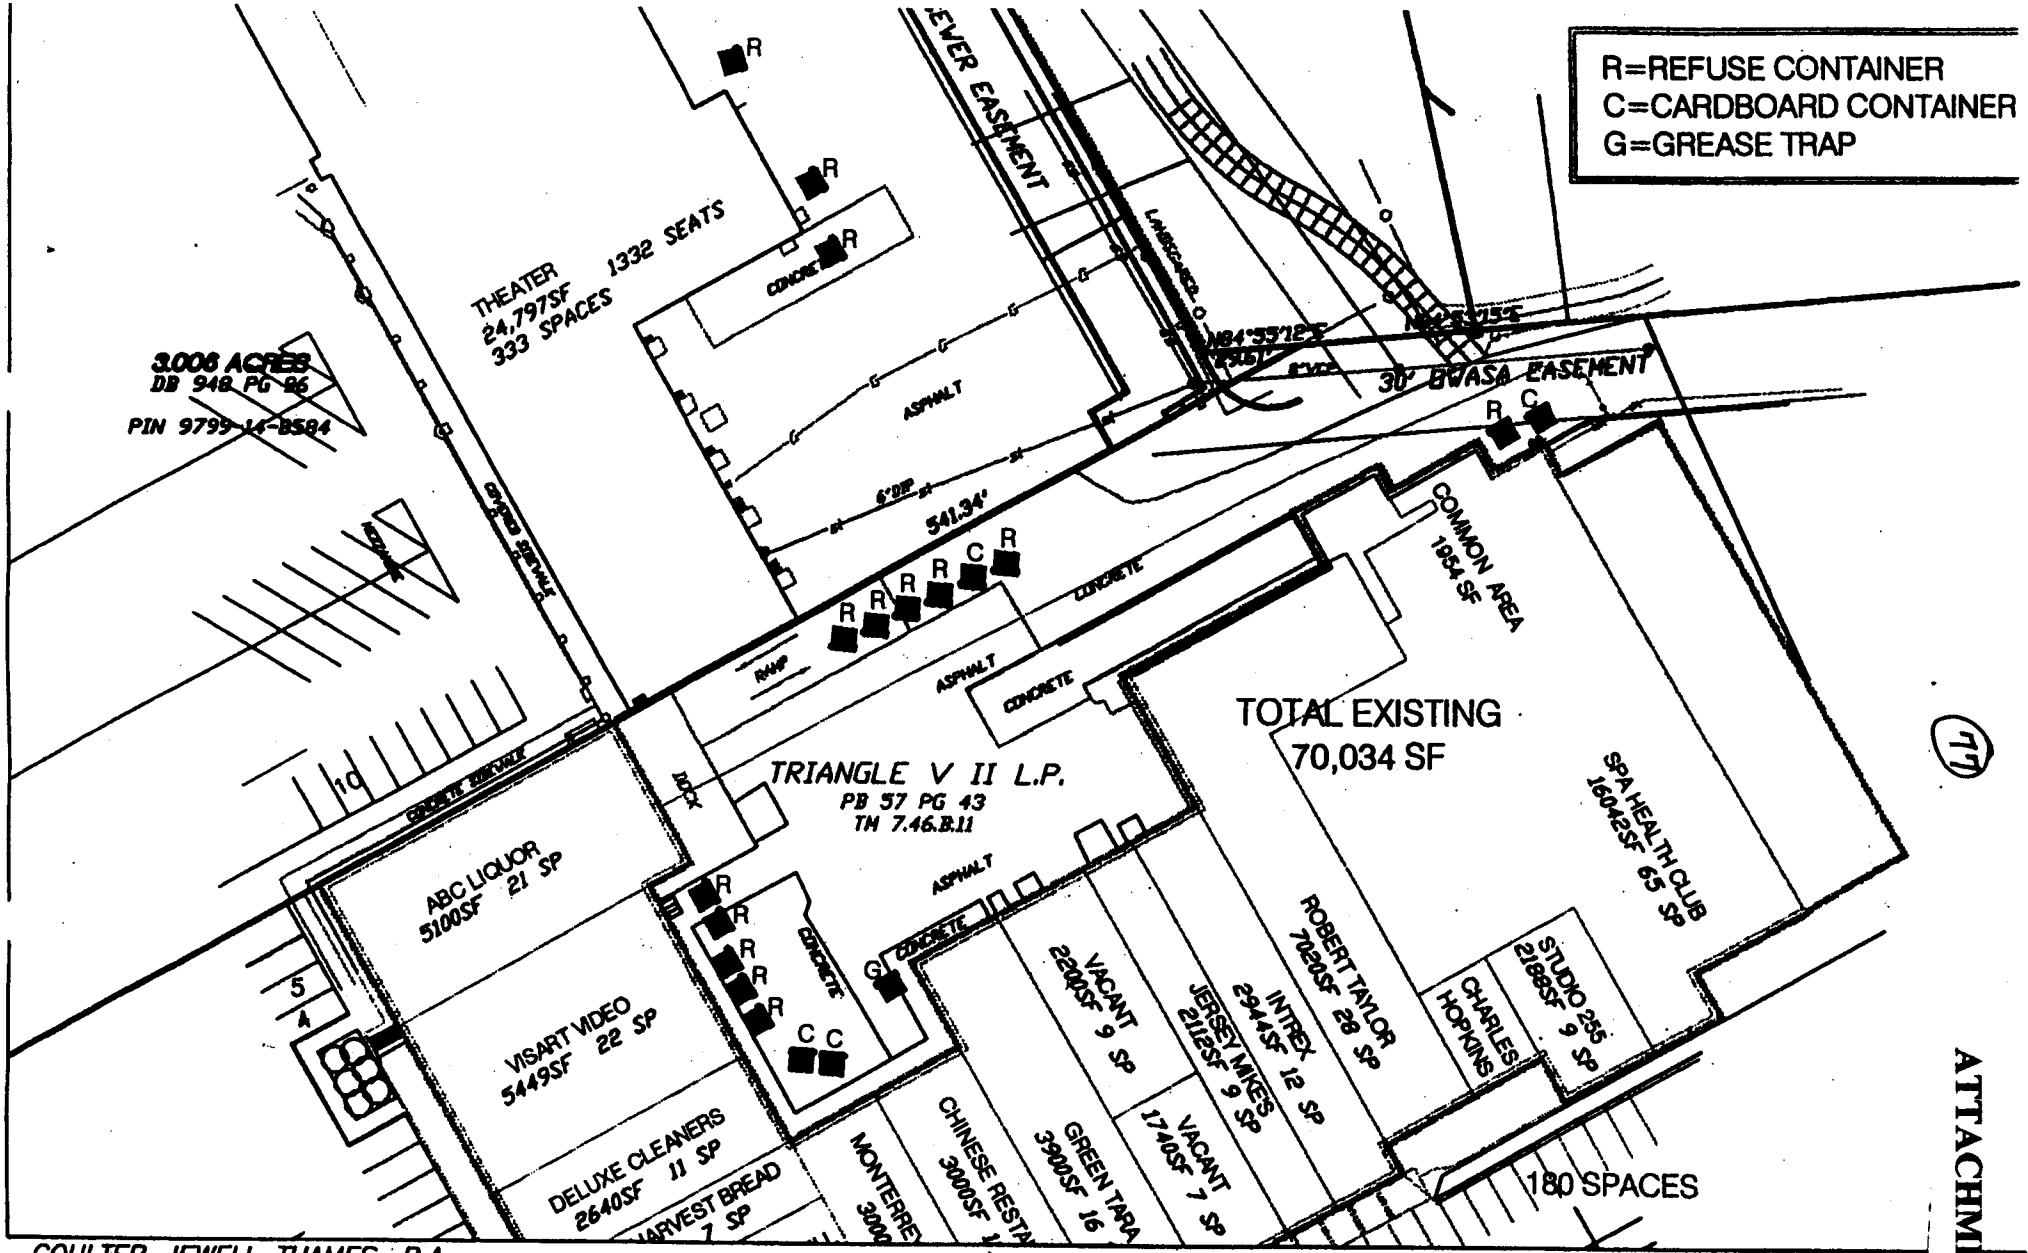


COULTER JEWELL THAMES, P.A.
111 WEST MAIN ST
DURHAM, NC 27701
(919) 682-0368

VILLAGE PLAZA THEATER – SPECIAL USE PERMIT
EXISTING REFUSE CONTAINER LAYOUT

DATE: AUG. 29, 200
SCALE: 1"=60'

ATTACHMENT #2 FOR SD-0

ATTACHMENT 21